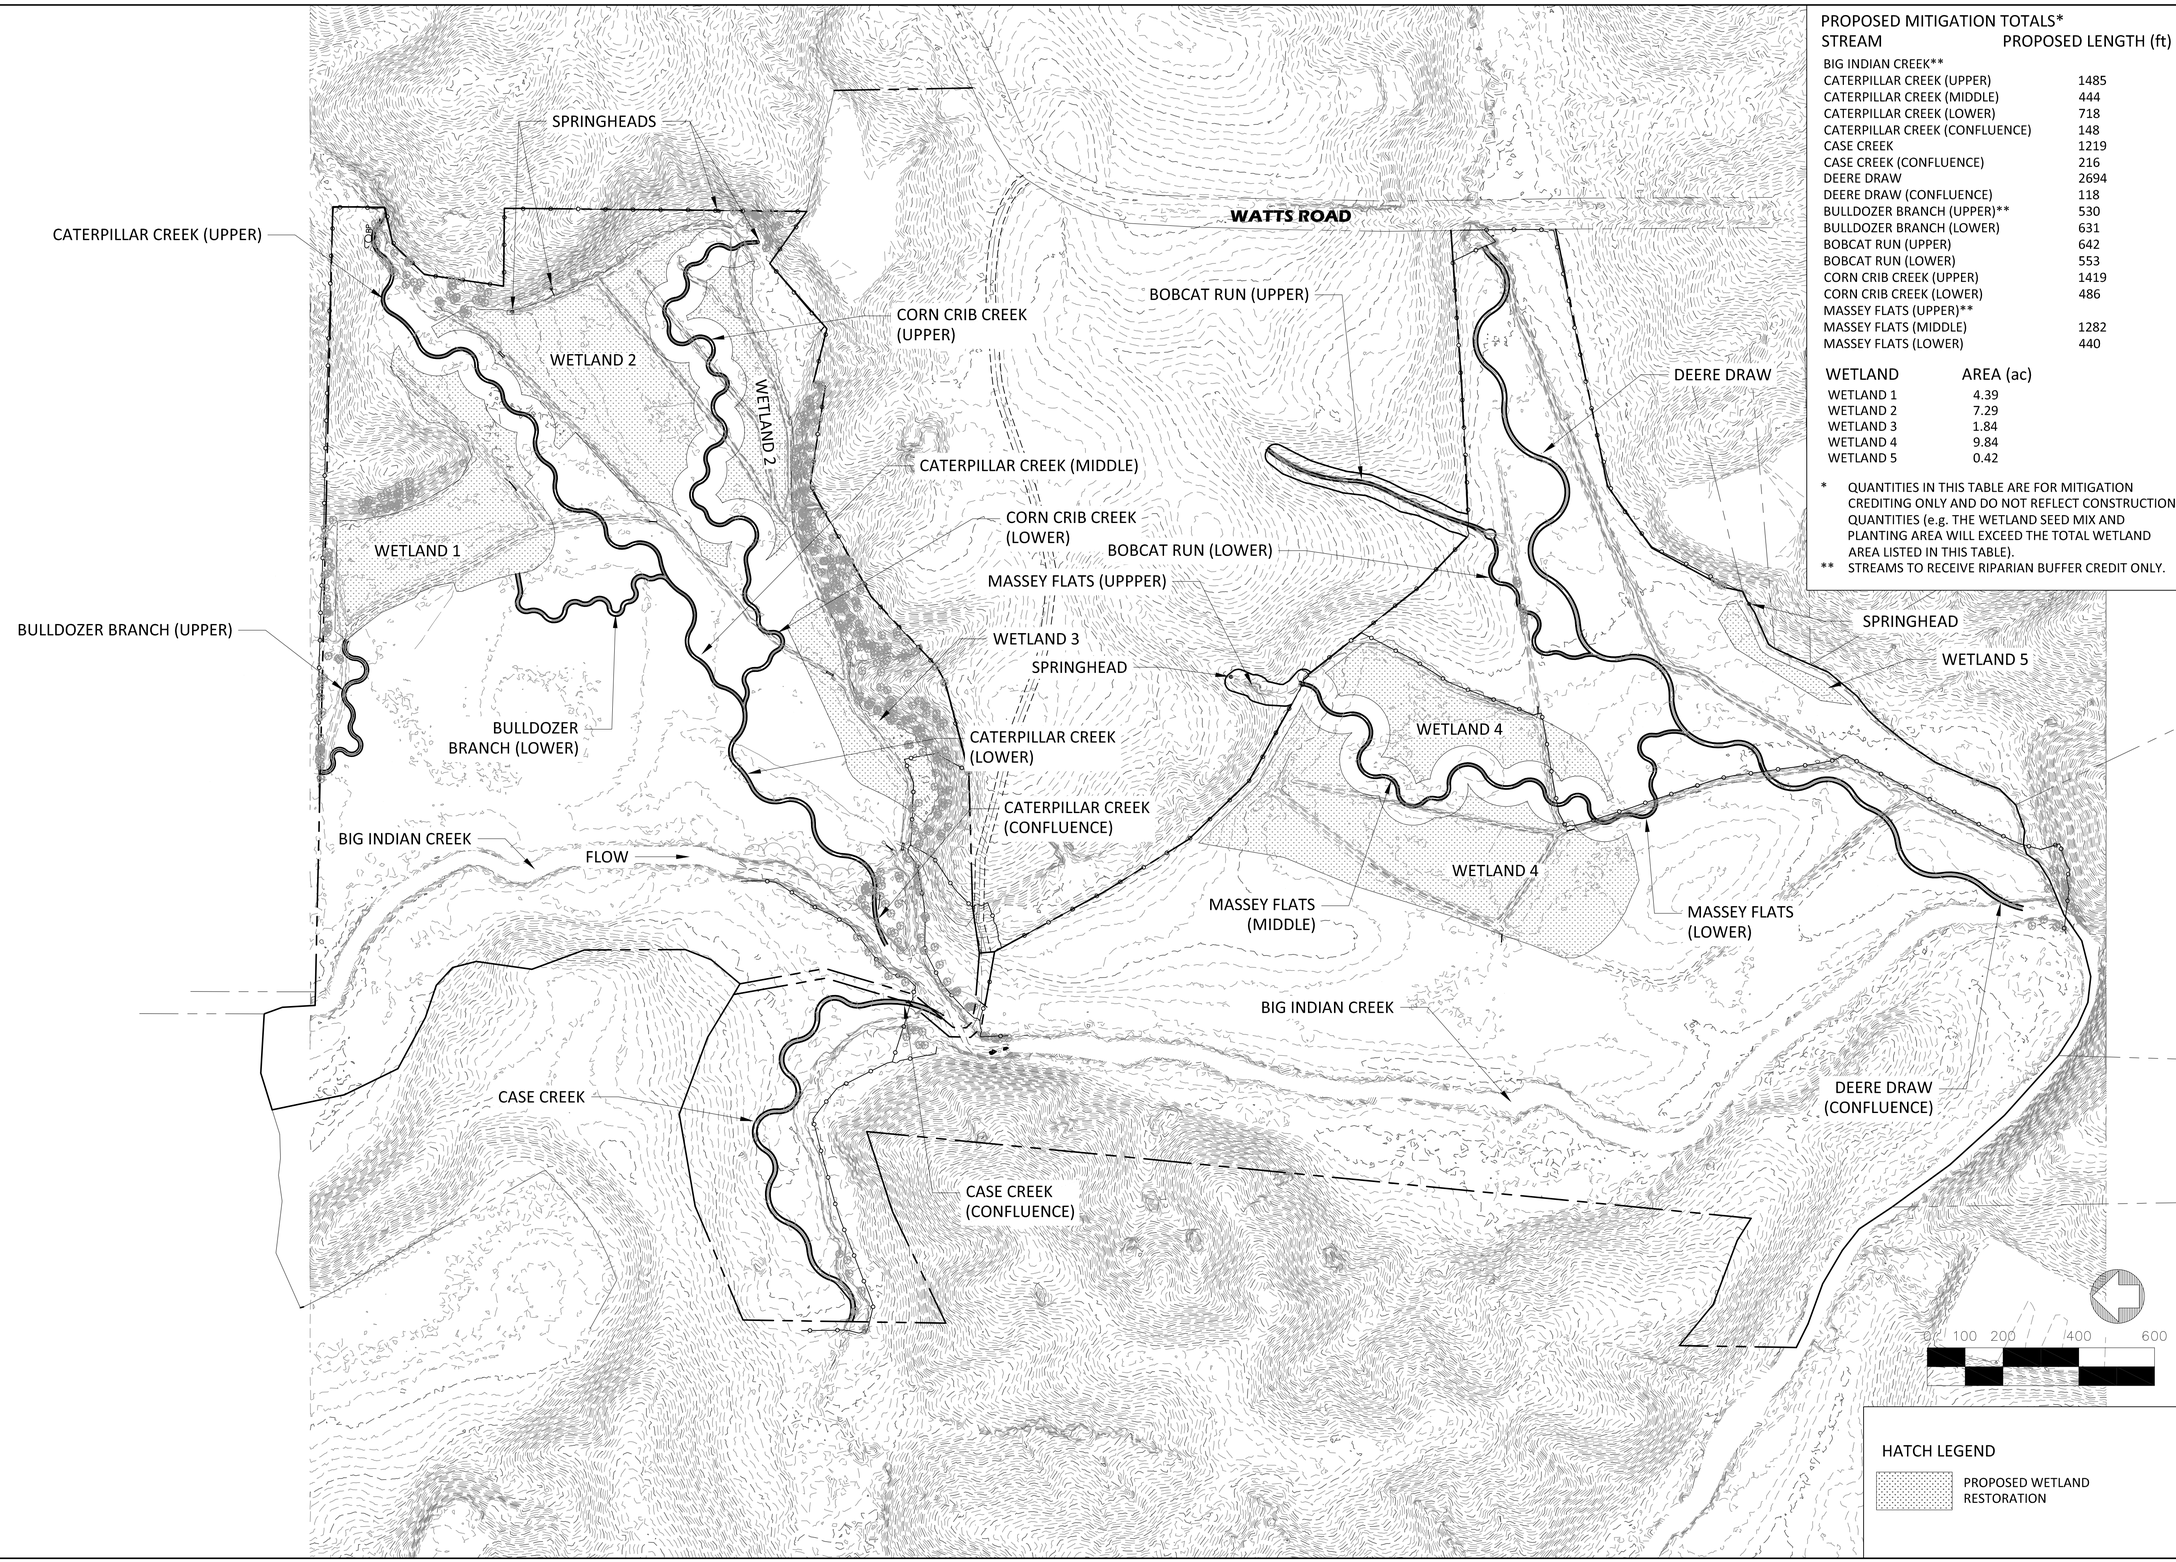

PROPOSED MITIGATION TOTALS*

STREAM	PROPOSED LENGTH (ft)
BIG INDIAN CREEK**	
CATERPILLAR CREEK (UPPER)	1485
CATERPILLAR CREEK (MIDDLE)	444
CATERPILLAR CREEK (LOWER)	718
CATERPILLAR CREEK (CONFLUENCE)	148
CASE CREEK	1219
CASE CREEK (CONFLUENCE)	216
DEERE DRAW	2694
DEERE DRAW (CONFLUENCE)	118
BULLDOZER BRANCH (UPPER)**	530
BULLDOZER BRANCH (LOWER)	631
BOBCAT RUN (UPPER)	642
BOBCAT RUN (LOWER)	553
CORN CRIB CREEK (UPPER)	1419
CORN CRIB CREEK (LOWER)	486
MASSEY FLATS (UPPER)**	
MASSEY FLATS (MIDDLE)	1282
MASSEY FLATS (LOWER)	440

WETLAND	AREA (ac)
WETLAND 1	4.39
WETLAND 2	7.29
WETLAND 3	1.84
WETLAND 4	9.84
WETLAND 5	0.42

* QUANTITIES IN THIS TABLE ARE FOR MITIGATION CREDITING ONLY AND DO NOT REFLECT CONSTRUCTION QUANTITIES (e.g. THE WETLAND SEED MIX AND PLANTING AREA WILL EXCEED THE TOTAL WETLAND AREA LISTED IN THIS TABLE).

** STREAMS TO RECEIVE RIPARIAN BUFFER CREDIT ONLY.

PREPARED FOR:

CARROLL CO. WATER AUTHORITY
556 OLD BREMEN ROAD
CARROLLTON, GEORGIA 30112

OVERALL SITE MAP

STREAM RESTORATION PROJECT
BIG INDIAN CREEK MITIGATION SITE

DATE	REVISION

10/11/2021

DRAWN BY: KAC

Sustainable Streams LLC
Science - Service - Solutions

SHEET NUMBER
3