ARCHICAD EDUCATION VERSION
GRAPHISOFT.

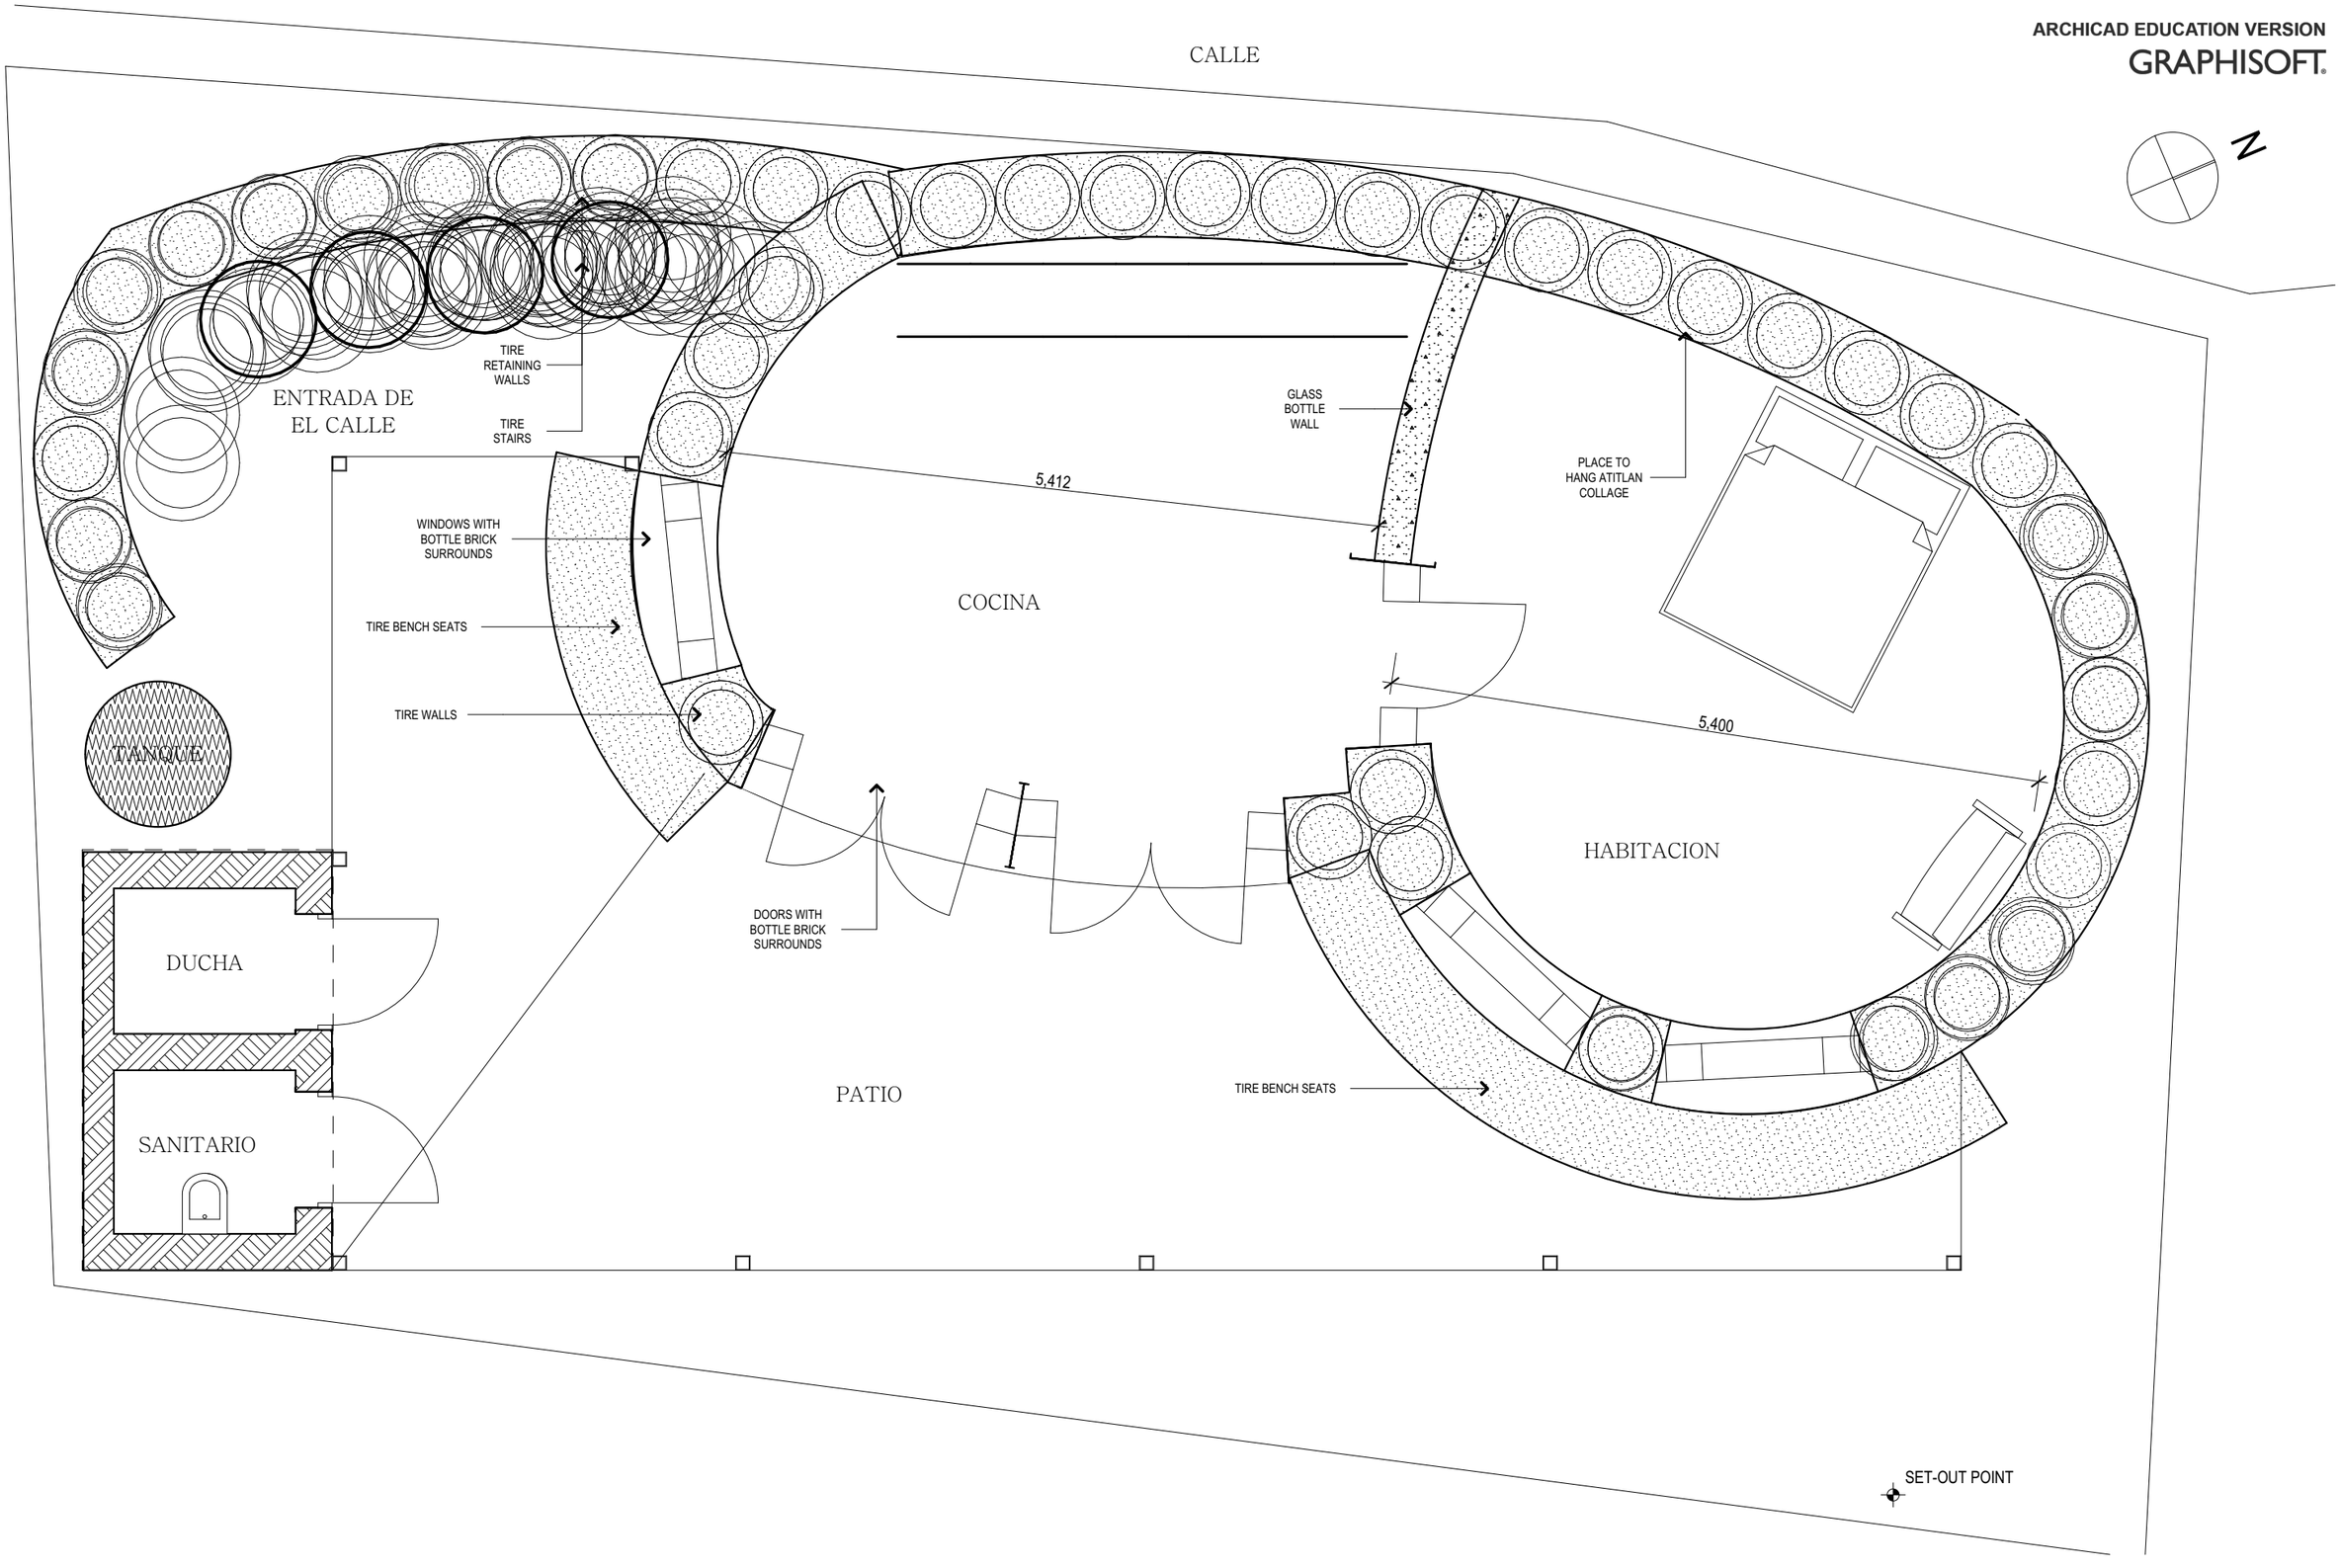

LOS TÉCNICOS

GENERAL NOTES:

-ALL DRAWINGS SHALL BE READ IN CONJUNCTION WITH ALL OTHER CONSULTANTS DRAWINGS AND SPECIFICATIONS.
-REFER ANY DISCREPANCIES TO ARCHITECT BEFORE PROCEEDING WITH THE WORK.
-FIGURED DIMENSIONS SHALL TAKE PRECEDENCE OVER SCALED MEASUREMENTS.
-CHECK AND CONFIRM EXISTING LEVELS AND DIMENSIONS ON SITE PRIOR TO THE COMMENCEMENT OF ANY WORK.
-THIS DRAWING IS PROTECTED BY INTERNATIONAL COPYRIGHT LAW.

	PRINT DATE	REVISION
A	4-03-15	Concept Design
B	06-04-15	Concept Design

LAYOUT TITLE: Floor Plan

PROJECT STATUS: PRELIMINARY

PROJECT NO: 150102

SCALE: A3 1:50

DRAWN BY: BA

DRAWING NO: A1-01

PROJECT: SAN JUAN PROPOSAL
LOS TECNICOS